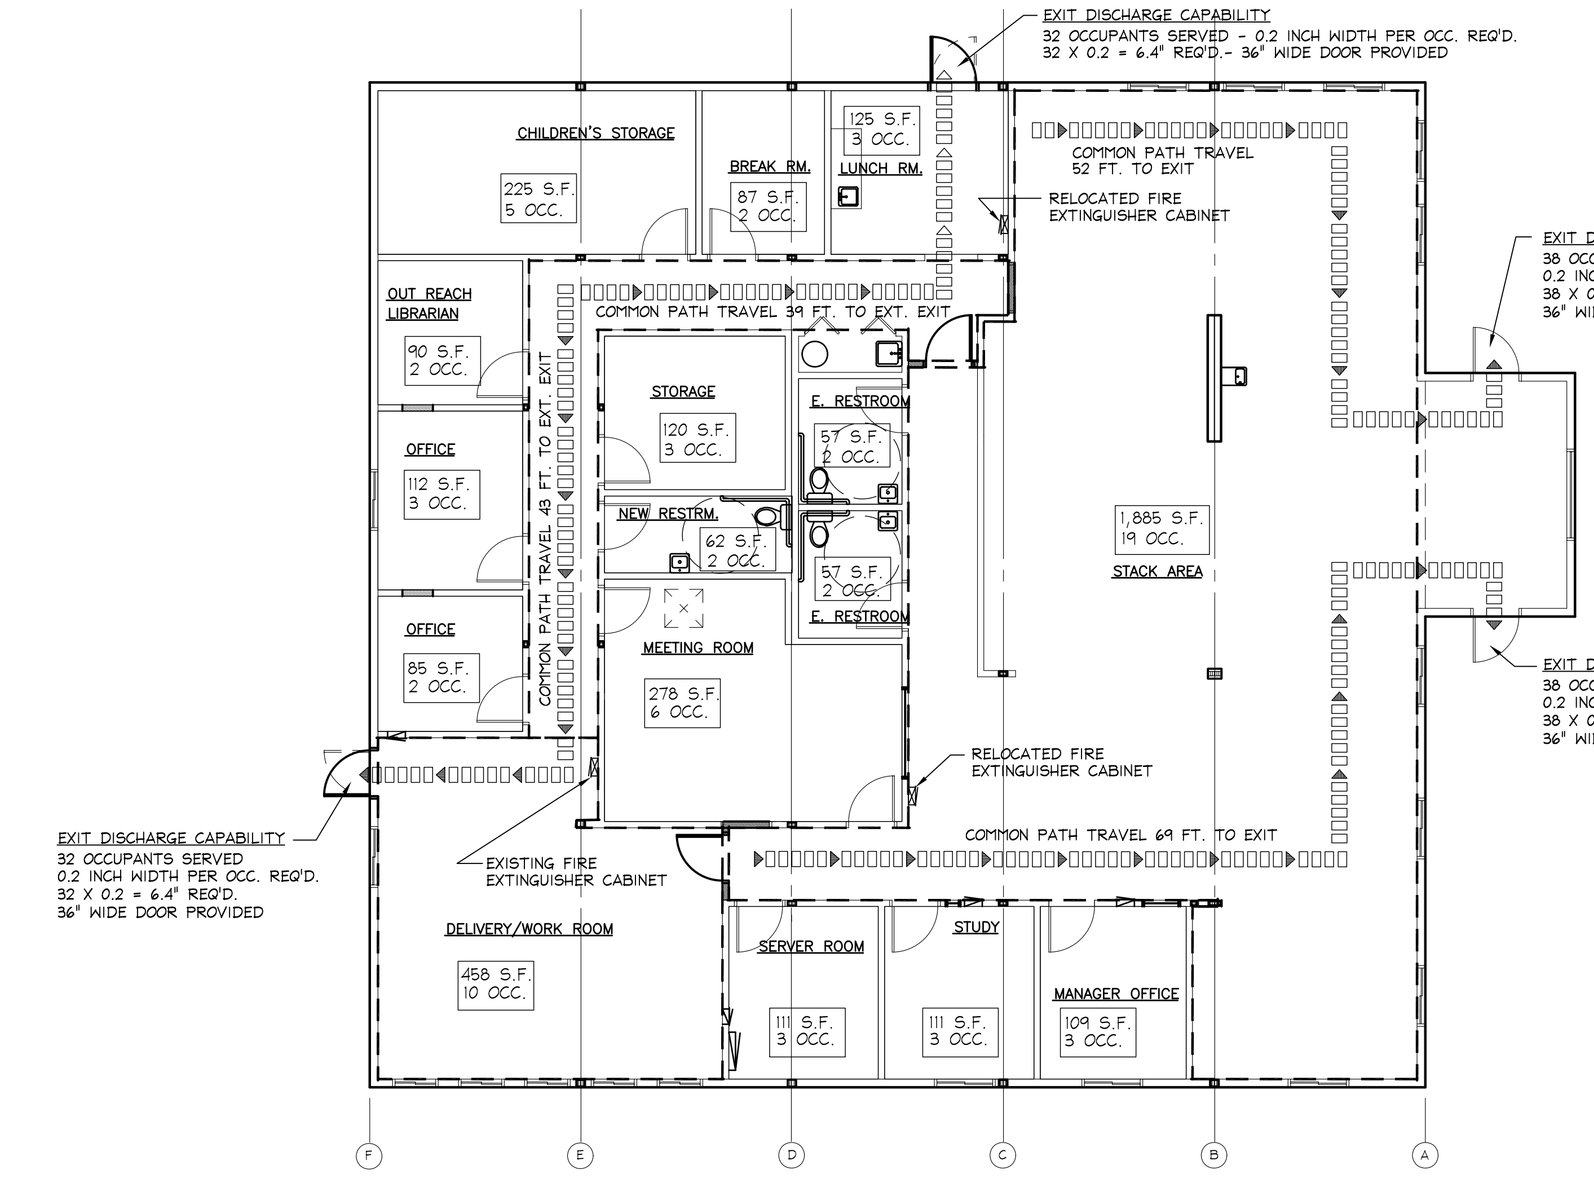

OCCUPANT LOAD TOTAL AND FOR EACH SPACE

OCCUPANT LOAD FACTOR: (STACK AREAS)	100 SF / PERSON GROSS AREA 1,885 SF / 100 = 19 OCCUPANTS
OCCUPANT LOAD FACTOR: (READING ROOMS NET)	50 SF / PERSON NET AREA ALL ROOMS = 51 OCCUPANTS
TOTAL OCCUPANT LOAD =	70 PERSONS

NORTH

⚠ FLOOR PLAN OCCUPANT LOADS

SCALE: NO SCALE

⚠ DOOR SCHEDULE

DR. No.	LOCATION OUTSIDE	LOCATION INSIDE	SIZE WIDTH	SIZE HEIGTH	DOOR TYP	NOTES:
1	EXTERIOR	LIBRARY COLLECTIONS	EXIST. STOREFRONT DR. & FRAME			HRDWARE GROUP A
2	EXTERIOR	LIBRARY COLLECTIONS	EXIST. STOREFRONT DR. & FRAME			HRDWARE GROUP A
3	EXTERIOR	LUNCH ROOM	NEW DOOR AND FRAME			NEW - 1
4	EXTERIOR	DELIVERY/WORK ROOM	NEW DOOR AND FRAME			NEW - 1
5	DELIVERY/WORK ROOM	LIBRARY COLLECTIONS	3'-0"	6'-8"		NEW - 2 3
6	CORRIDOR	CORRIDOR	3'-0"	6'-8"		NEW - 2 3
	NOTE: ALL OTHER DOORS ARE EXISTING TO REMAIN AND ARE ALL 3'-0" X 6'-8"					

DOOR SCHEDULE NOTES:

1. NEW HOL. MTL. DOOR, FRAME AND HARDWARE BY THE CITY OF LAKE STEVENS
2. EXIST. ADA SINGLE ACTION LEVER LOCK/LATCH SET, DR. CLOSER & WEATHERSTRIPPING PASSAGE FUNCTION PROVIDE NEW DOOR CLOSURE ADJUSTED PER 2009 ICC A117.1 SECTION 404.2.6
3. EXIST. RELOCATED DOOR, FRAME AND HARDWARE

DOOR HARDWARE GROUP - A

POWER ACTUATED OPERATOR & PUSH BOTTON SWITCHES
NEW ELEC. STRIKE
EXIST. HINGES
EXIST. DOOR SWEEP
EXIST. WEATHERSTRIPPING
EXIST. THRESHOLD
1 EA. RELACE EXIST. WITH NEW EXIT DEVISE PANIC HARDWARE
COORDINATE DOOR SECURITY WITH SNO-ISLE LIBRARY

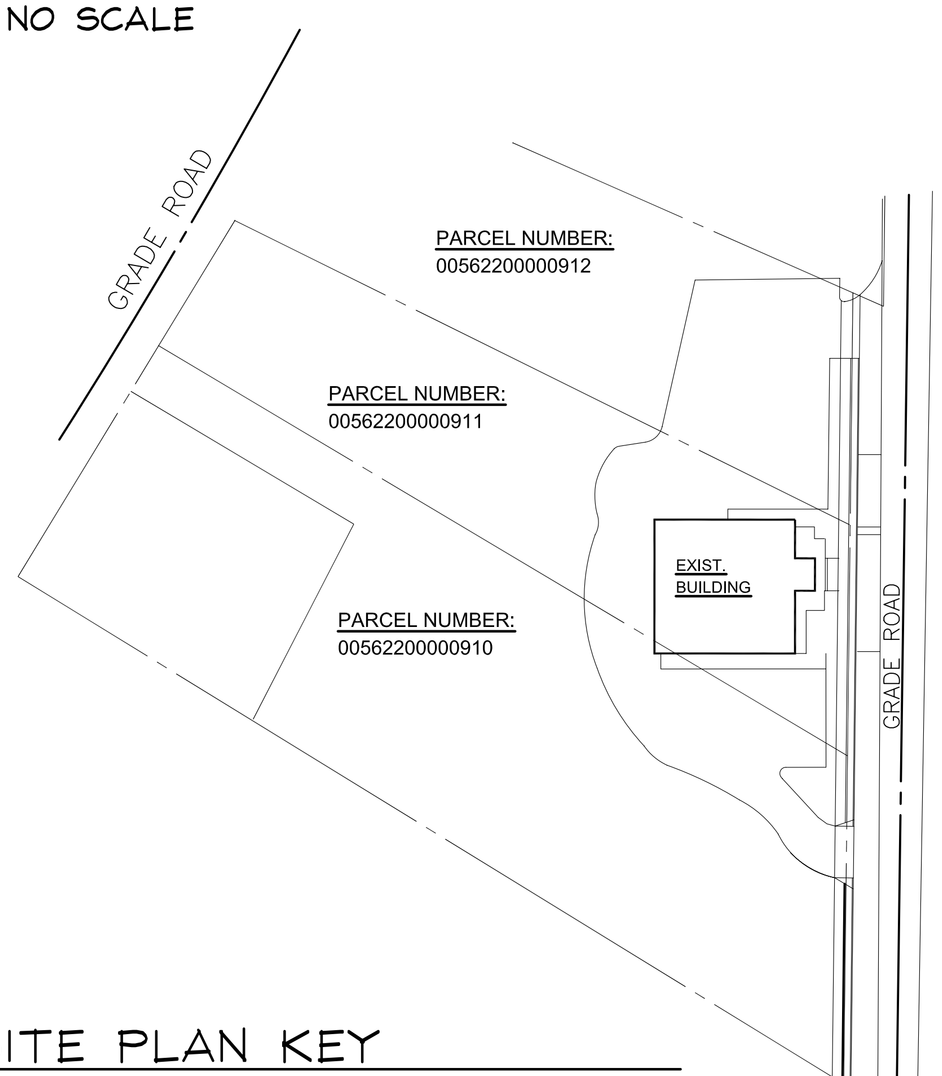

NORTH

SITE PLAN KEY

SCALE: NO SCALE

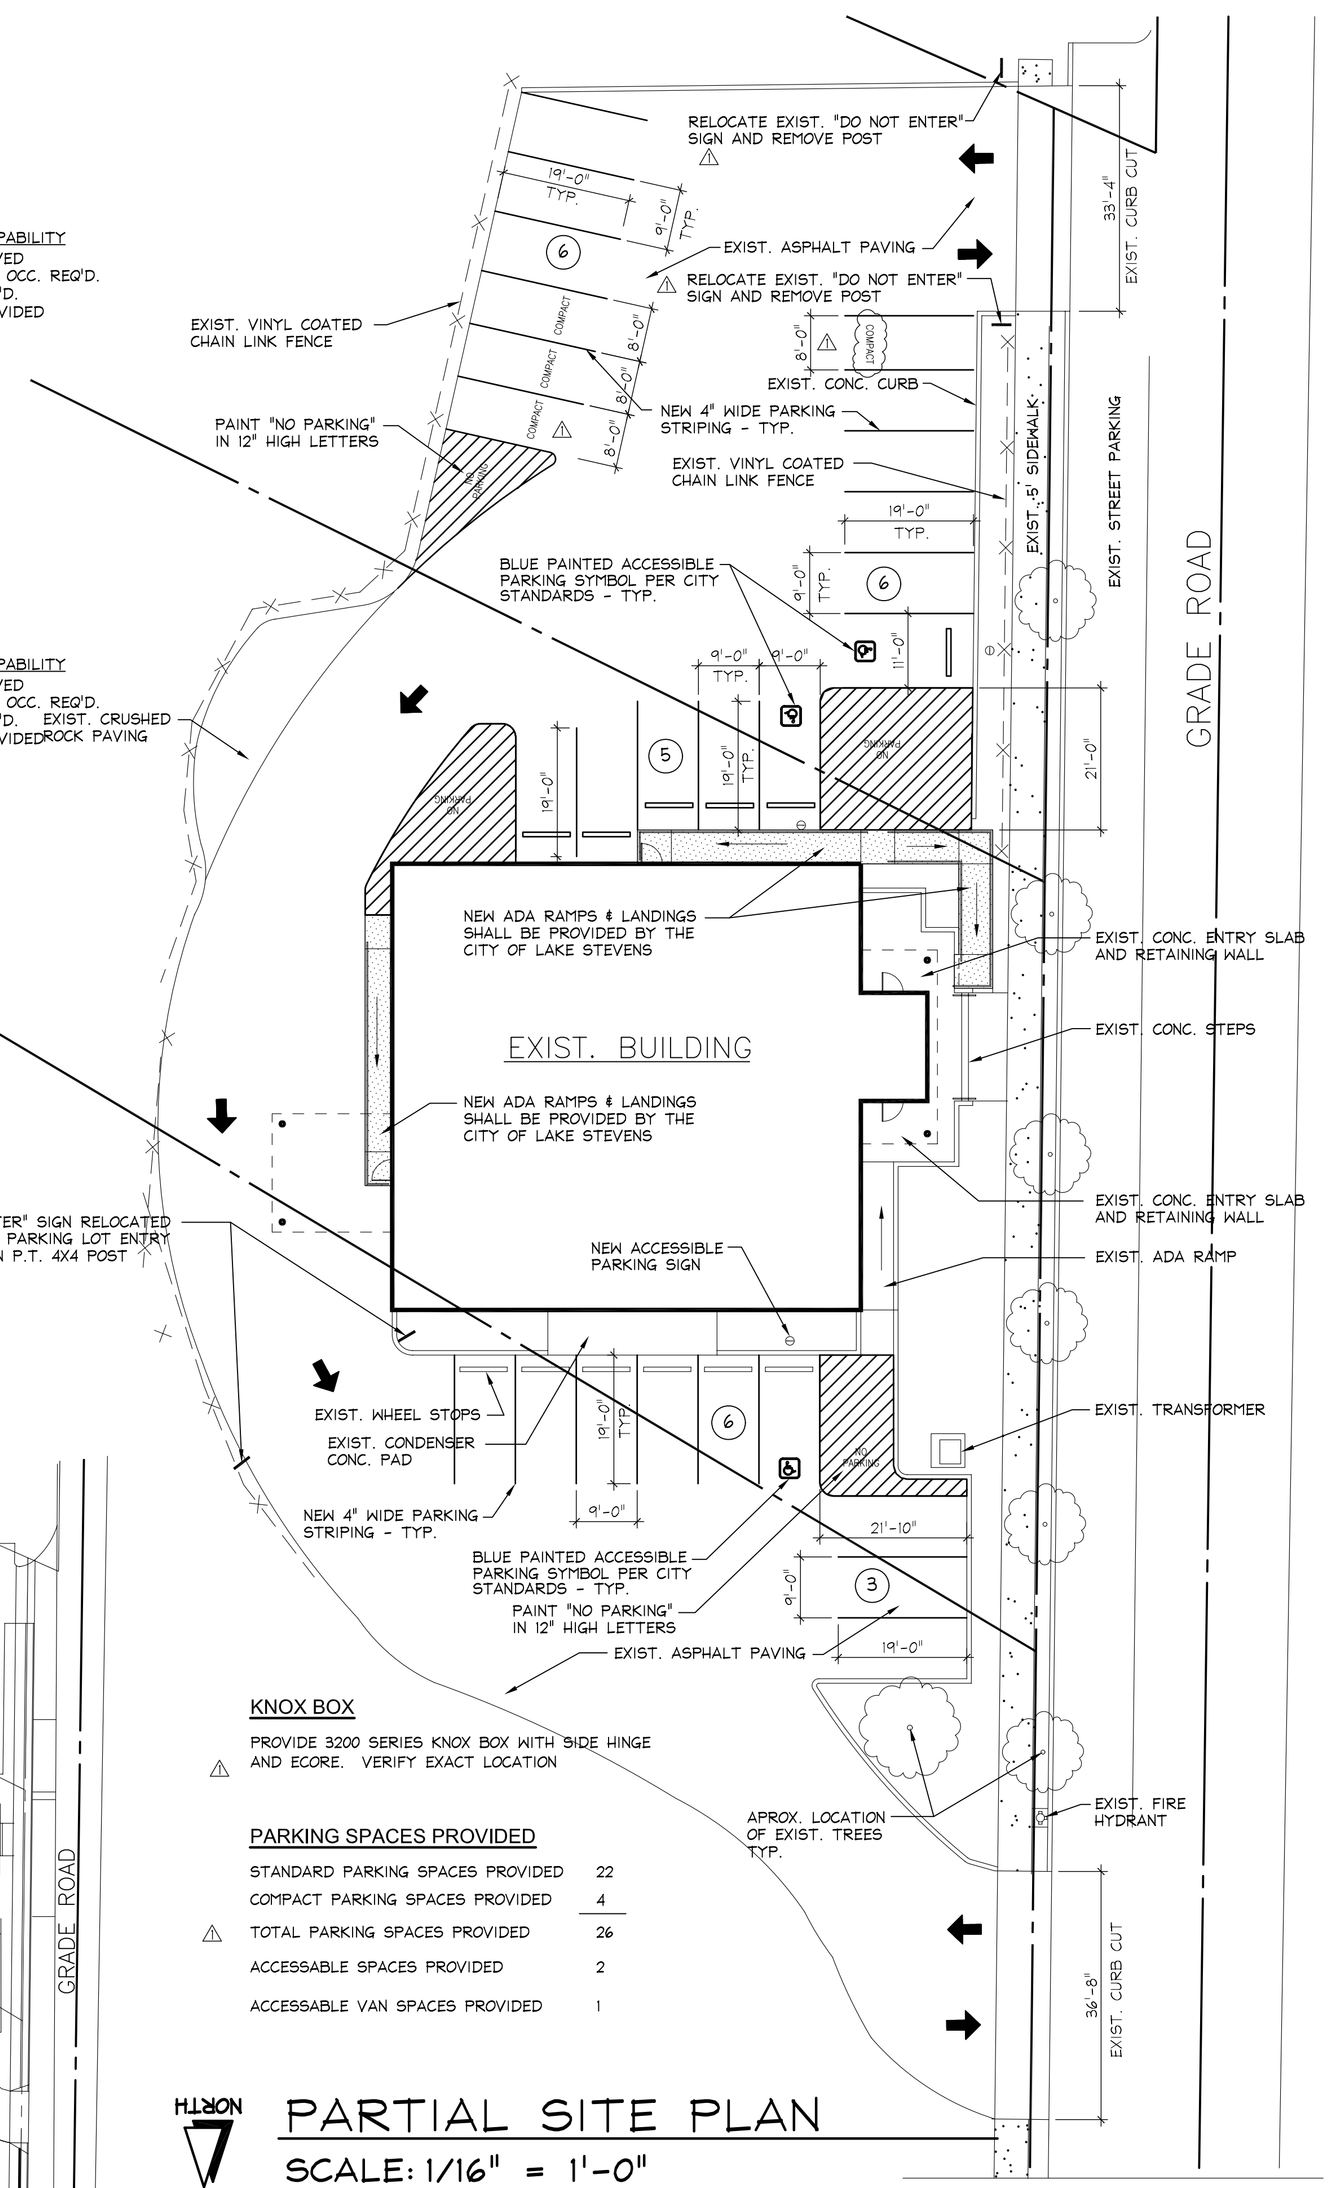

KNOX BOX

⚠ PROVIDE 3200 SERIES KNOX BOX WITH SIDE HINGE AND ECORE. VERIFY EXACT LOCATION

PARKING SPACES PROVIDED

STANDARD PARKING SPACES PROVIDED	22
COMPACT PARKING SPACES PROVIDED	4
⚠ TOTAL PARKING SPACES PROVIDED	26
ACCESSABLE SPACES PROVIDED	2
ACCESSABLE VAN SPACES PROVIDED	1

NORTH

PARTIAL SITE PLAN

SCALE: 1/16" = 1'-0"

DRAWING INDEX

	ARCHITECTURAL
A-0	SITE PLAN, DOOR SCHEDULE,
A-1	DEMOLITION PLAN, GENERAL NOTES
A-2	CEILING DEMOLITION PLAN
A-3	FLOOR PLAN
A-4	REFLECTED CEILING PLAN
A-5	MISC. DETAILS, INTERIOR ELEVATIONS

SALASO'BRIEN
10202 Fifth Avenue NE, Suite 300
Seattle, WA 98125
p. 206.547.1940 | f. 206.547.8212
salasobrien.com

KORD S KURISU
ARCHITECT
P.O. BOX 92
MUKILTEO, WASHINGTON 98275
(425) 870-0388

CONSULTANT

PROFESSIONAL SEAL

5151 REGISTERED ARCHITECT
KORD S KURISU
STATE OF WASHINGTON

COPYRIGHT NOTICE

THIS DRAWING WAS PREPARED FOR USE ON A SPECIFIC SITE CONTEMPORANEOUSLY WITH ITS ISSUE DATE AND IT IS NOT SUITABLE FOR USE ON A DIFFERENT PROJECT SITE OR AT A LATER TIME. USE OF THIS DRAWING FOR REFERENCE OR EXAMPLE ON ANOTHER PROJECT REQUIRES THE SERVICES OF PROPERLY LICENSED ARCHITECTS AND ENGINEERS. REPRODUCTION OF THIS DRAWING FOR REUSE ON ANOTHER PROJECT IS NOT AUTHORIZED AND MAY BE CONTRARY TO THE LAW

ISSUE SETS

ISSUE	DATE
PERMIT SET	4/2/21
BID SET	4/29/21

REVISIONS

NO.	DATE	DESCRIPTION
⚠	4/28/21	PERMIT REVIEW REV.

SNO-ISLE LIBRARIES
LAKE STEVENS TEMP. LIBRARY

BUILDING ALTERATIONS
2211 GRADE ROAD
LAKE STEVENS, WASHINGTON

PROJECT MANAGER:

CHECKED BY: KSK
DRAWN BY: KSK
DOCUMENT DATE: 4/2/21

SHEET NAME: SITE PLAN

SHEET NO. A-0

OF 6